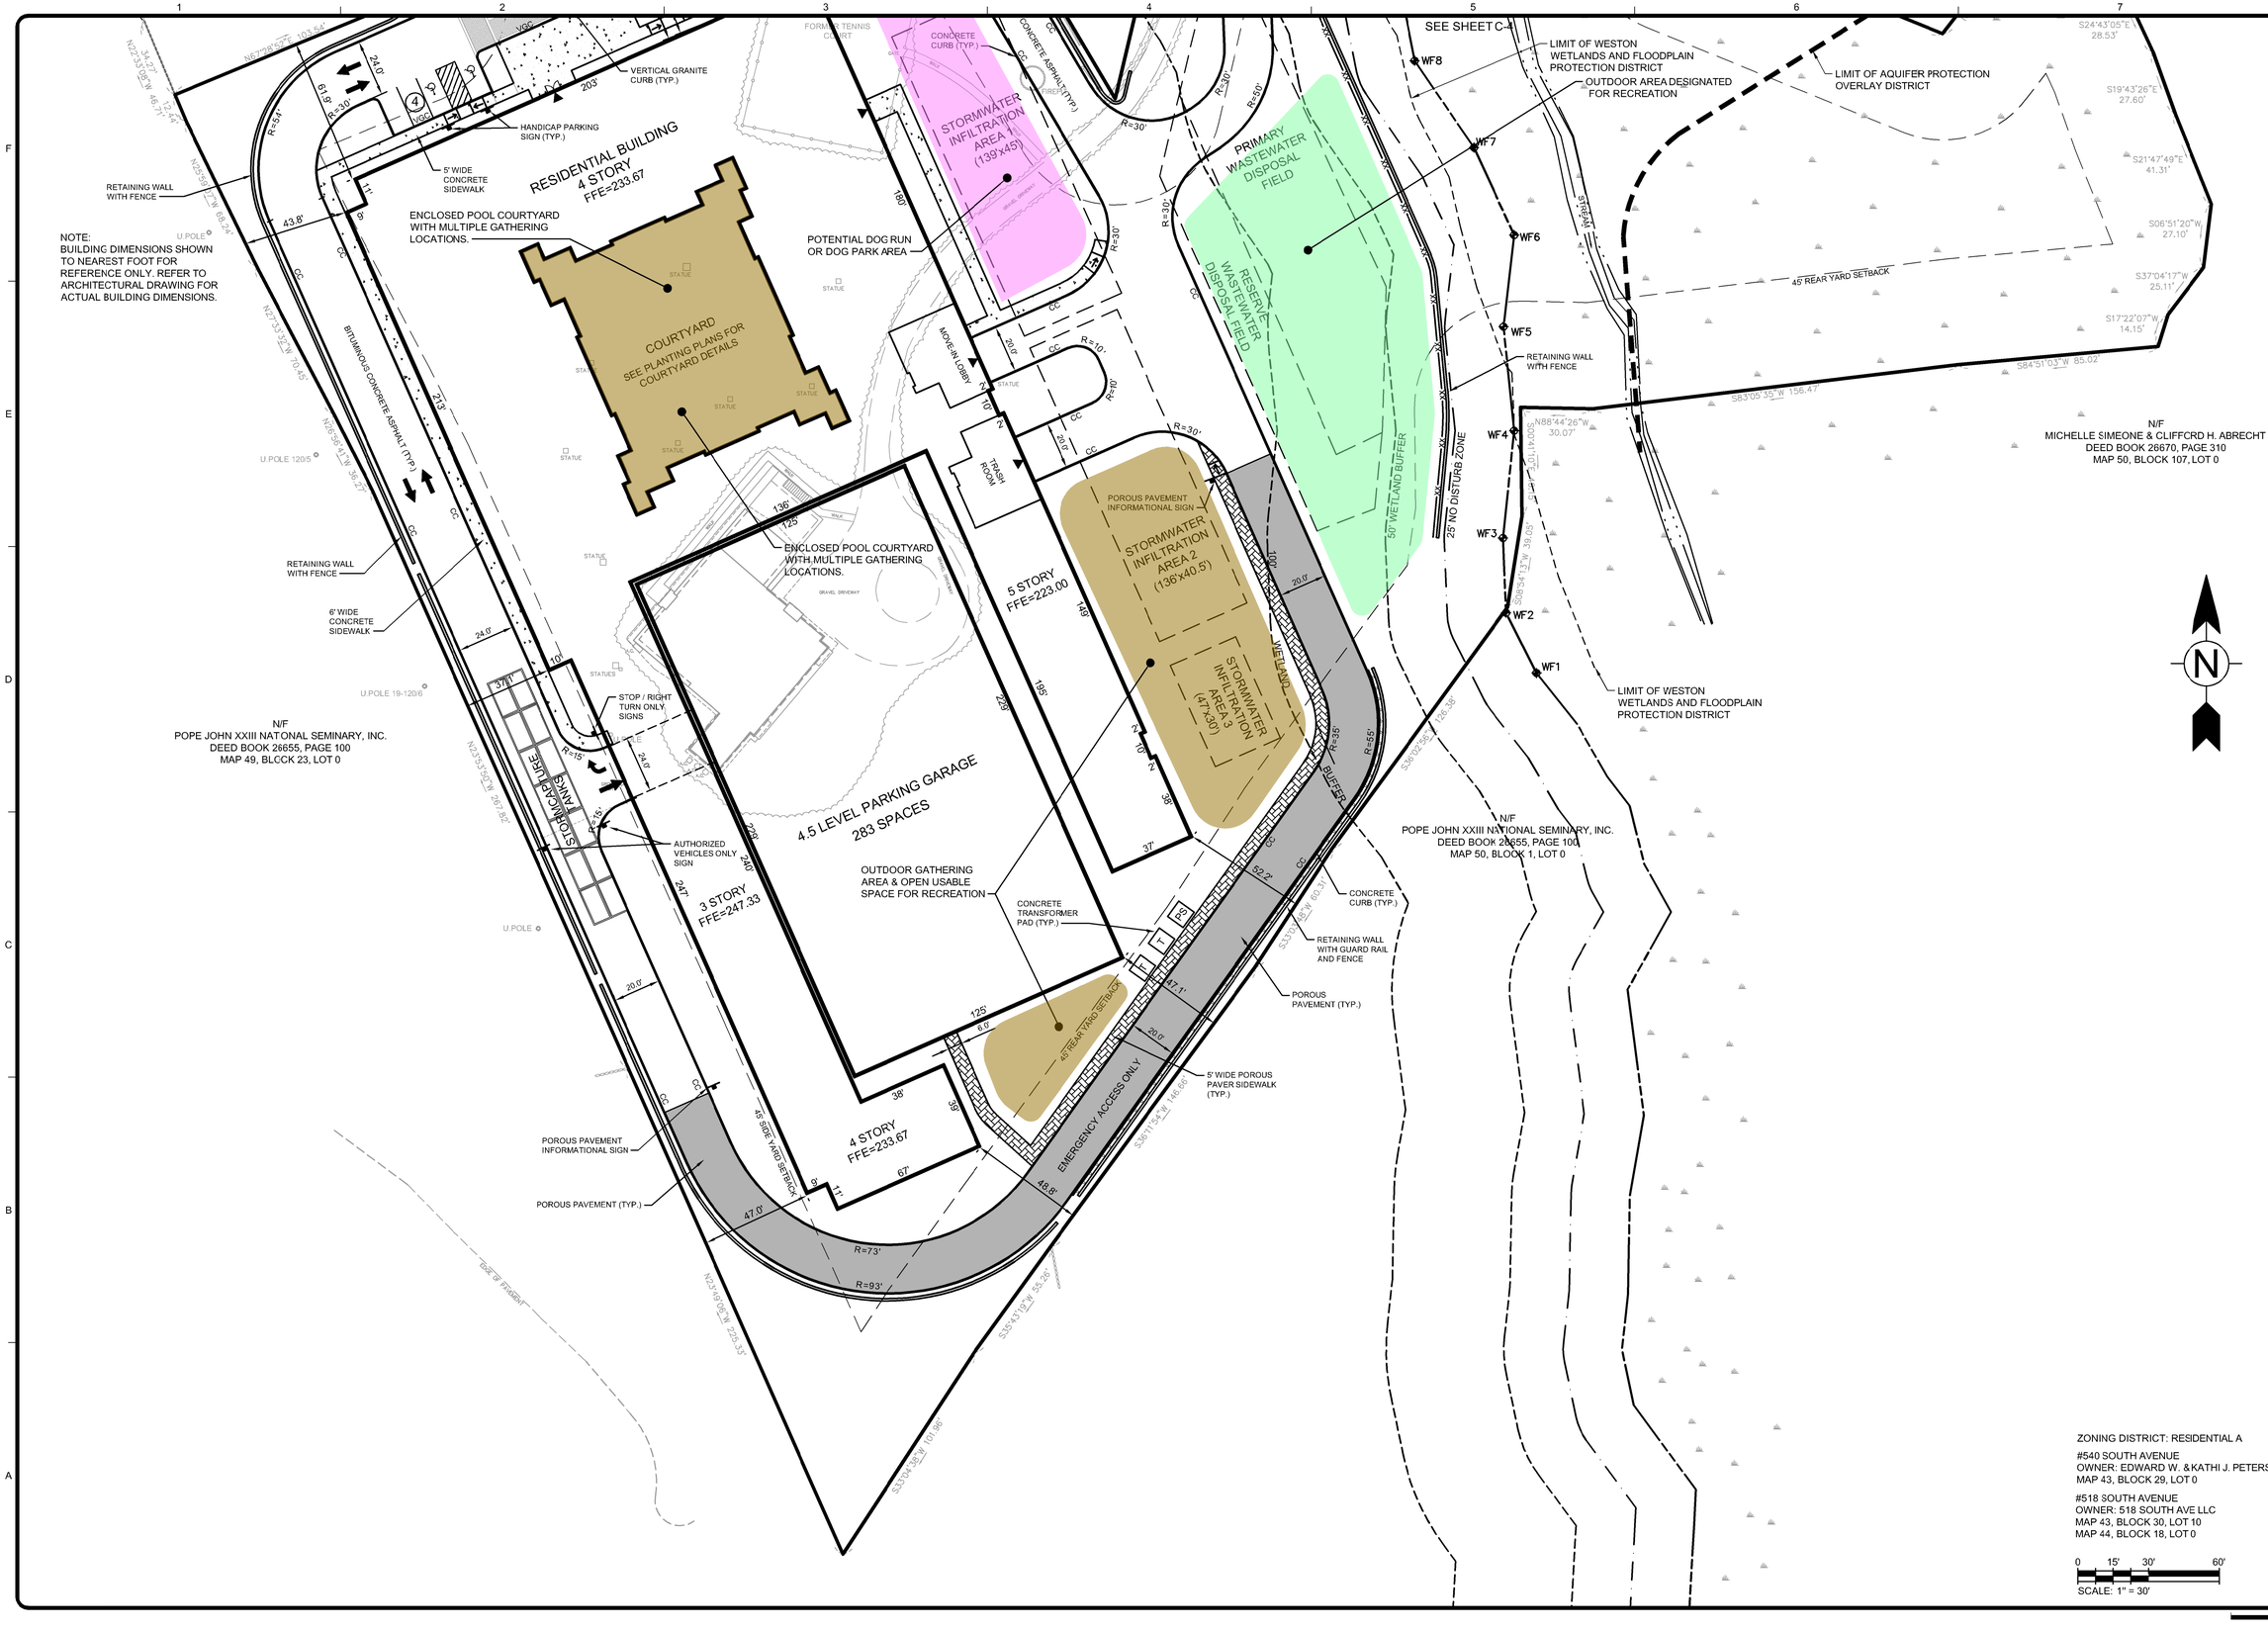

TETRA TECH
www.tetratech.com
100 Nickerson Road
Marlborough, MA 01752
PHONE: (508) 786-2200 FAX: (508) 786-2201

NATHAN H. CHEAL 49422 REGISTERED PROFESSIONAL ENGINEER COMMONWEALTH OF MASSACHUSETTS
9/29/21

MARK	DATE	DESCRIPTION
1	6/21/19	COMPREHENSIVE PERMIT
2	6/15/20	NOI FILING
3	9/8/20	REVISED GRADING AND SEDIMENT CONTROLS
4	10/30/20	REVISED NOI PLANS
5	3/19/21	REVISED PER PEER REVIEW COMMENTS
6	4/27/21	REVISED COMPREHENSIVE PERMIT SET
7	7/9/21	REVISED DRIVEWAY LAYOUT

MARK	BY	DATE	DESCRIPTION
8		9-29-21	REVISED LAYOUT

Client: HANOVER R.S. LIMITED PARTNERSHIP
Proj. Loc.: South Avenue Weston, MA

Comprehensive Permit Plans
Hanover - Weston

Site Layout Plan

Project No.:	143-26700-19002
Designed By:	N.H.C.
Drawn By:	J.L.P.
Checked By:	N.H.C.

C-5

Copyright Tetra Tech

Bar Measures 1 inch

9/29/2021 3:29:54 PM - P:\26700\143-26700-19002\CAD\SHEETFILES\COMP PERMIT SET\C-4-5 LAYOUT PLANS.DWG - CHEAL, NATE